ORDER LOCATES FOR IRRIG.
TURN OFF IRRIG IN AREAS
TO BE AFFECTED BY CONSTRUCTION

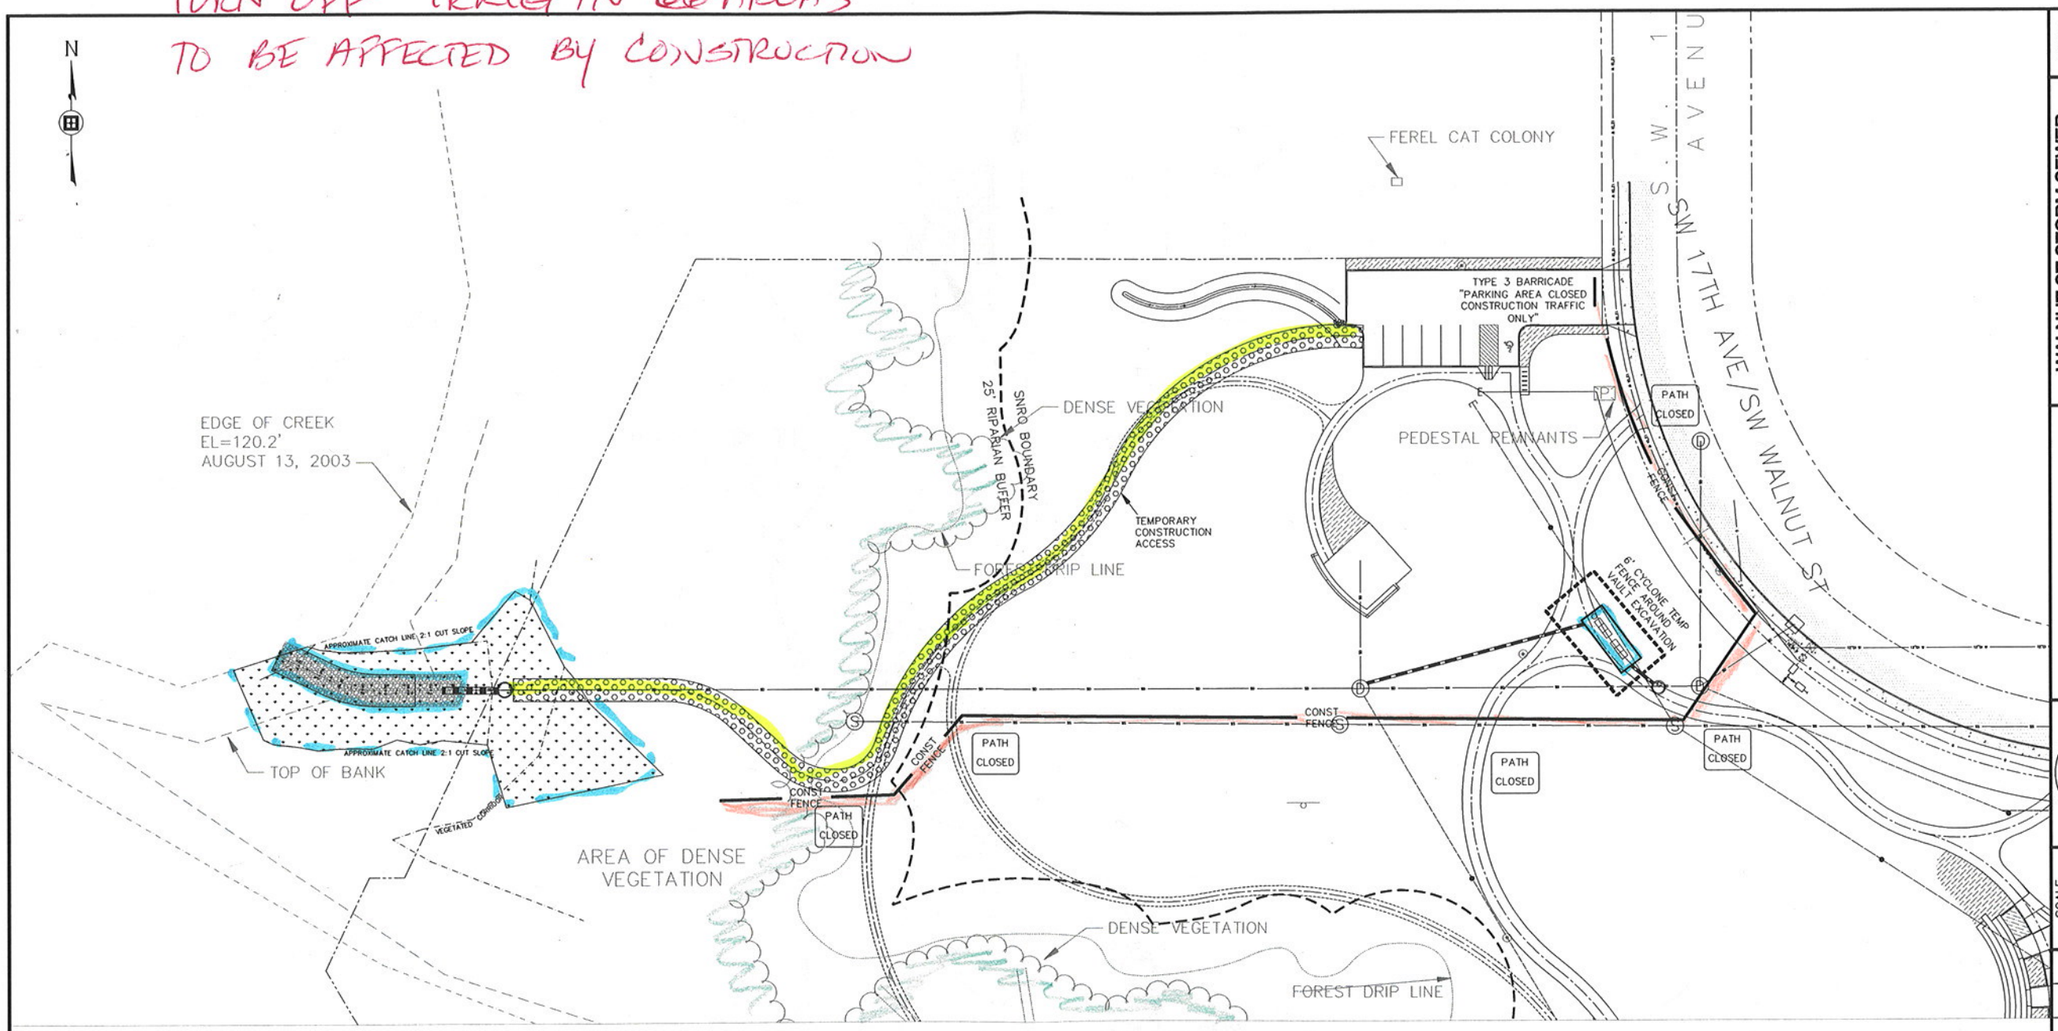

CONTRACTOR TO CONSTRUCT SUITABLE TEMPORARY ACCESS TO OUTFALL SITE. ACCESS SHALL NOT CAUSE DAMAGE TO EXISTING TREES OR IMPEDE EXISTING DRAINAGE PATTERNS. UPON COMPLETION OF WORK AT THE OUTFALL SITE, CONTRACTOR SHALL REMOVE THE ACCESS ROAD, LOOSEN COMPACTED SOILS AND RESTORE ALL IMPACTED AREAS. COORDINATE ACCESS ALIGNMENT WITH PROJECT ENGINEER AND CITY OF HILLSBORO PARKS DEPT. TEMPORARY ACCESS SHALL INCLUDE ALL NECESSARY BARRIERS AND/OR SIGNAGE TO PROTECT THE PUBLIC.

CONTRACTOR TO INSTALL SUITABLE TEMPORARY CONSTRUCTION FENCING TO PROTECT THE PUBLIC DURING CONSTRUCTION. OPEN EXCAVTIONS FOR THE WATER QUALITY VAULT SHALL BE PROTECTED WITH A 6 FOOT TALL TEMPORARY CYCLONE FENCE. ALL EXCAVATIONS SHALL BE PROTECTED BY FENCING, COVERING, SIGNING, TEMPORARY BACKFILLING, AND/OR ANY NECESSARY COMBINATION OF PROTECTIVE DEVICES AT THE END OF EACH WORK DAY. CONTRACTOR SHALL RECONFIGURE FENCING AS NECESSARY TO ALLOW PUBLIC ACCESS TO DEVELOPED AREAS OF THE PARK AS CONSTRUCTION PROGRESSES.

SHEET 2 OF 9

WALNUT ST STORM SEWER OUTFALL AND WATER QUALITY FACILITY

SITE ACCESS AND FENCING

ELECTRONIC FILE: OUTFALL PLANTING.DWG | PLOT DATE: 6/10/2010 7:39 AM

CITY OF HILLSBORO
150 E MAIN STREET – 4TH FLOOR
HILLSBORO, OREGON 97123
PHONE: (503) 681-6146
FAX: (503) 681-6245

DESIGNED: DG | DRAWN: DG
CHECKED: CS | CHECKED: MF

REGISTERED PROFESSIONAL ENGINEER — OREGON — JANUARY 13, 1984 — DOUGLAS STONE

EXPIRES 6-30-09
APPROVED BY:

SCALE
PLAN 1"=30' HORIZ. N/A
PROFILE VERT. N/A

NO	DATE	REVISION	BY	APP'D

PROJECT ENGINEER:
CITY INSPECTOR:
CONTRACTOR:
PIPE SUPPLIER:

10344

10344