CURB AND GUTTER
N.T.S.

STANDARD CURB
N.T.S.
(USE ONLY W/ENGINEERS APPROVAL)

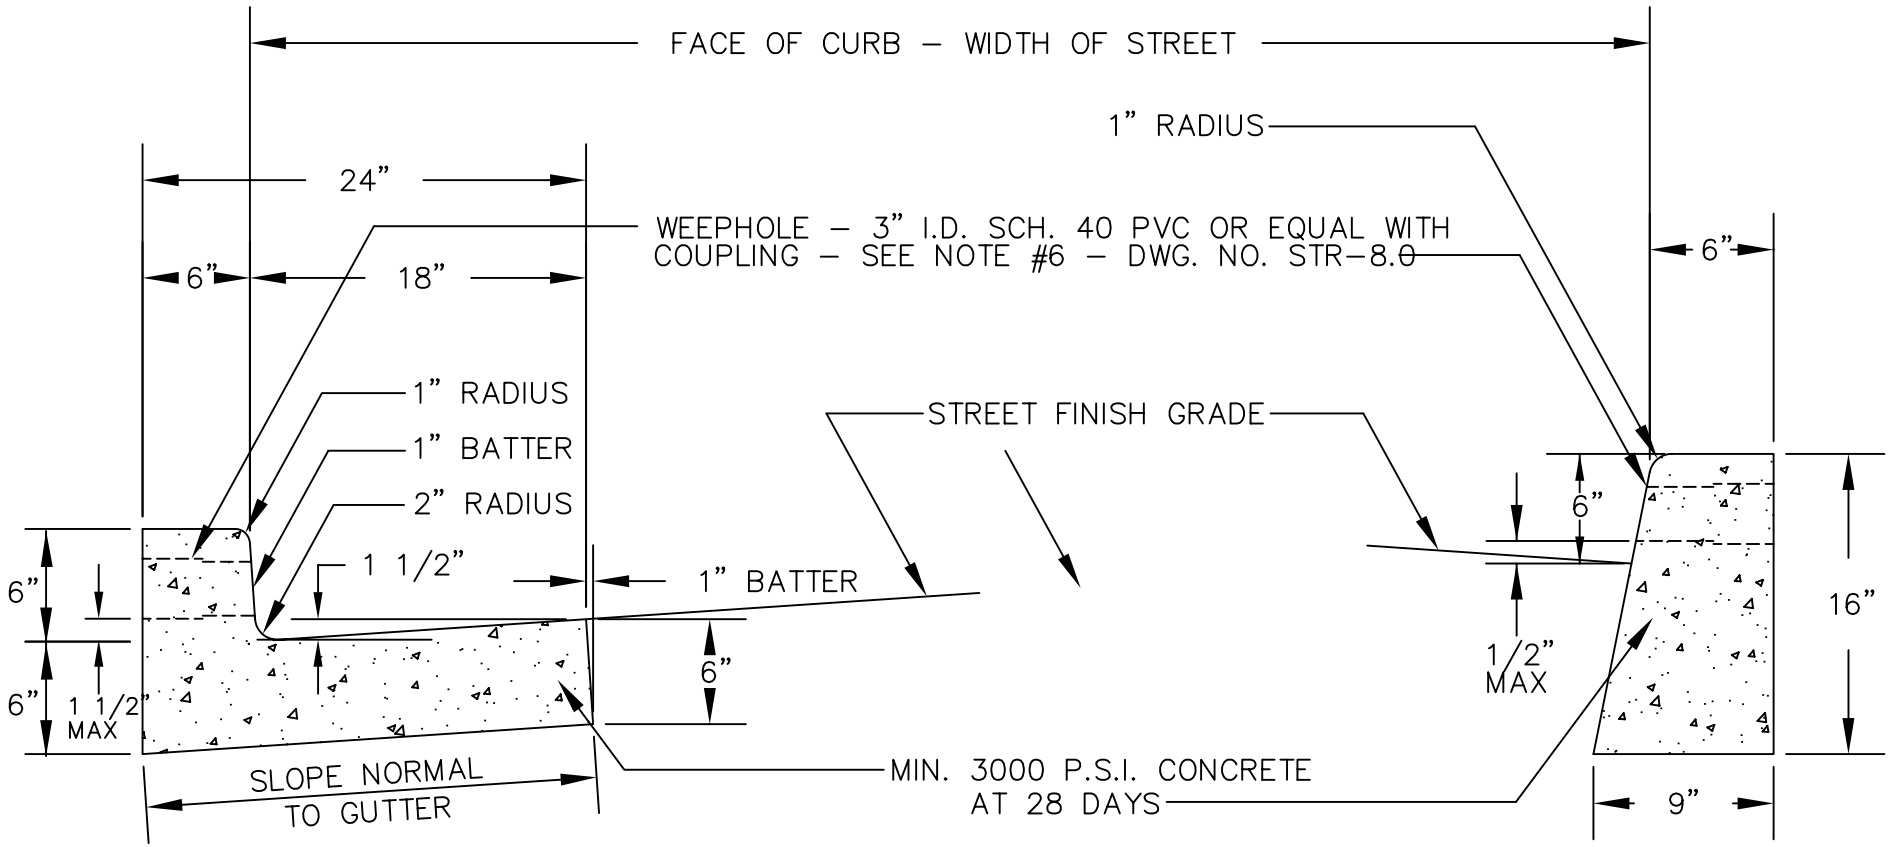

NOTES:

1. EXPANSION JOINTS SHALL BE PROVIDED AT EACH POINT OF TANGENCY OF THE CURB. MATERIAL SHALL BE PRE–MOLDED, NON–EXTRUDING, WITH A MIN. THICKNESS OF 1/2".
2. CONTRACTION JOINTS SHALL BE A MINIMUM OF 2" DEEP & SPACED A MAXIMUM OF 15 FT. APART.
3. BASE ROCK – 1–1/2" MINUS, COMPACTED TO 95% AASHTO T–180 – SHALL BE TO SUBGRADE OF STREET STRUCTURE OR 4" IN DEPTH, WHICHEVER IS GREATER.

CITY OF HILLSBORO
ENGINEERING DEPARTMENT

DWG. NO. STR–2.0