RESIDENTIAL DRIVEWAYS

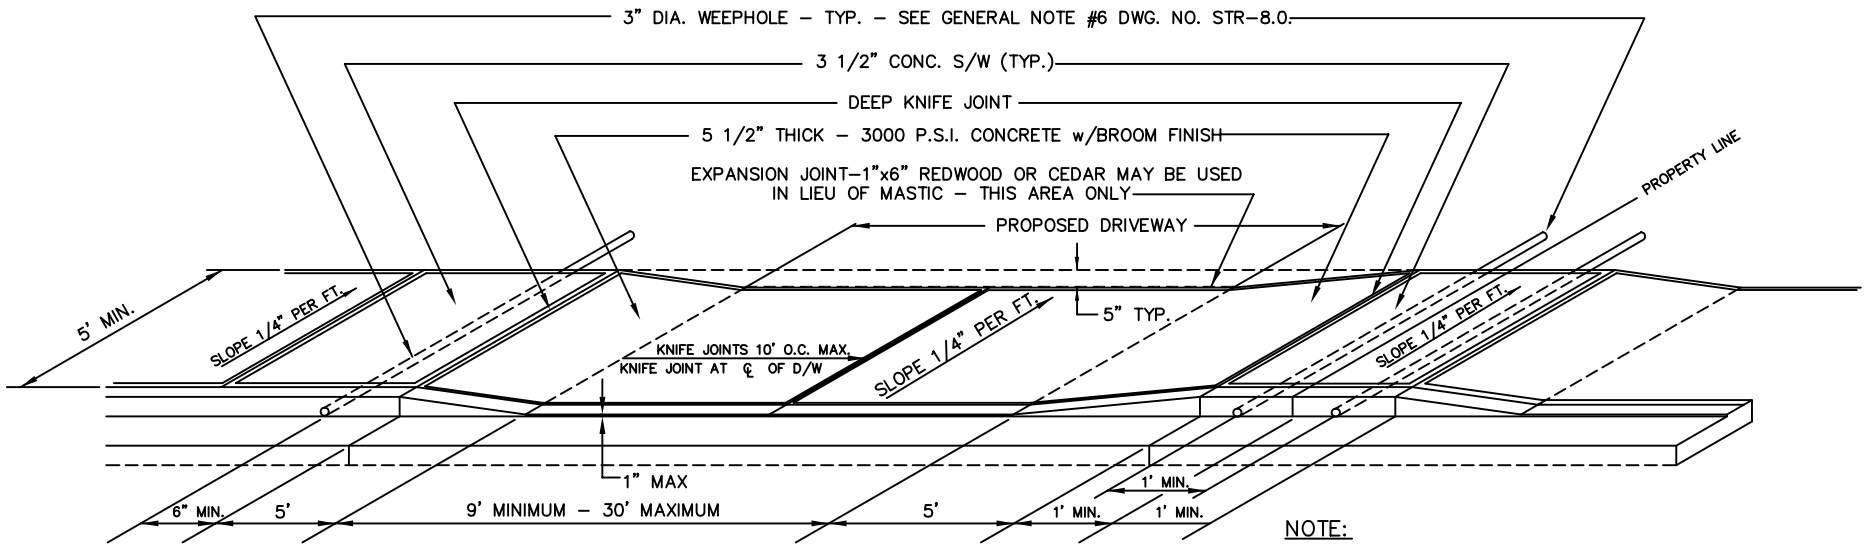

NOTE:
SEE DWG. STR-8.0 FOR GENERAL DRIVEWAY NOTES

SIDEWALK LOCATED AT CURB

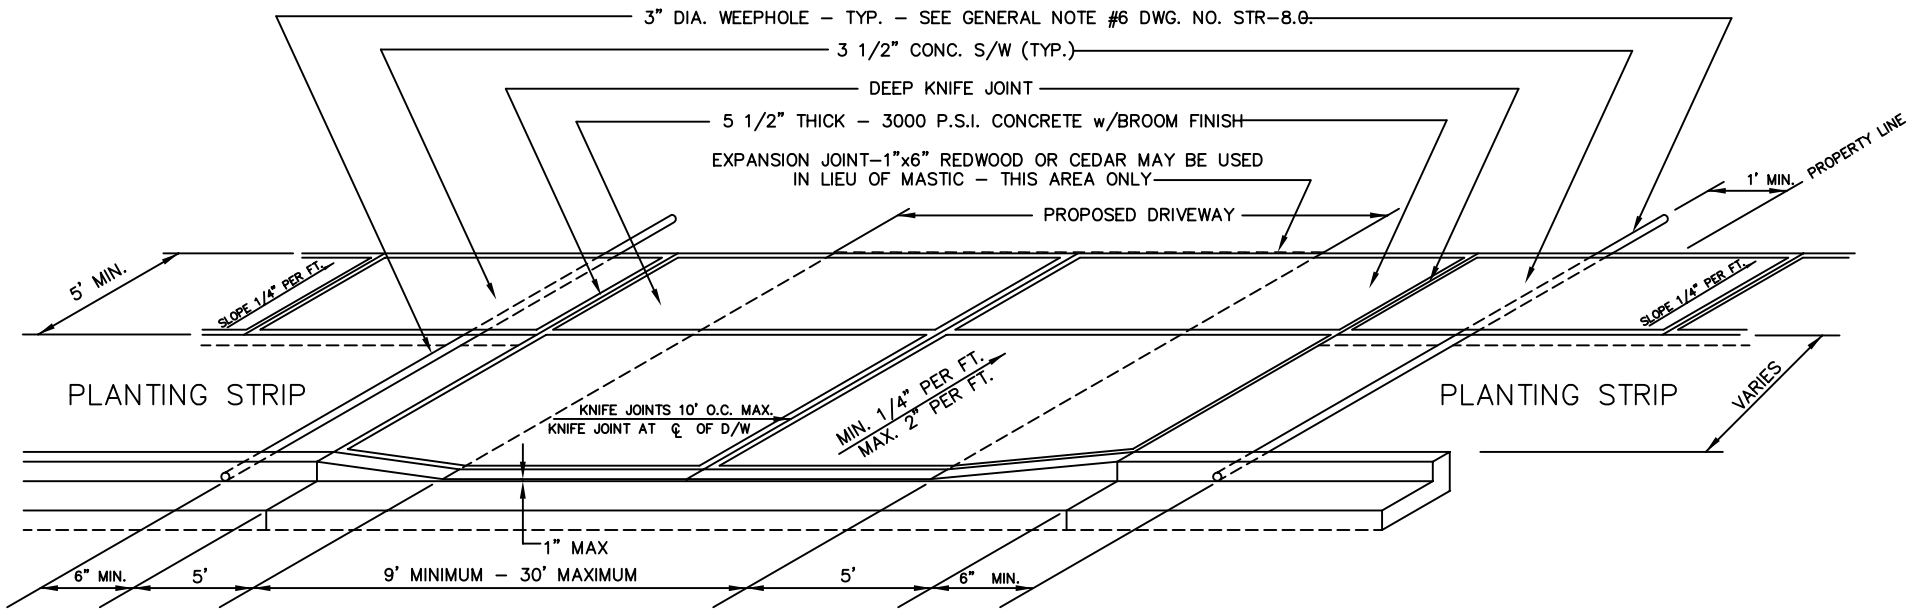

SIDEWALK LOCATED AT PROPERTY LINE

CITY OF HILLSBORO
ENGINEERING DEPARTMENT

DWG. NO. STR-9.0

Revised 2-19-99